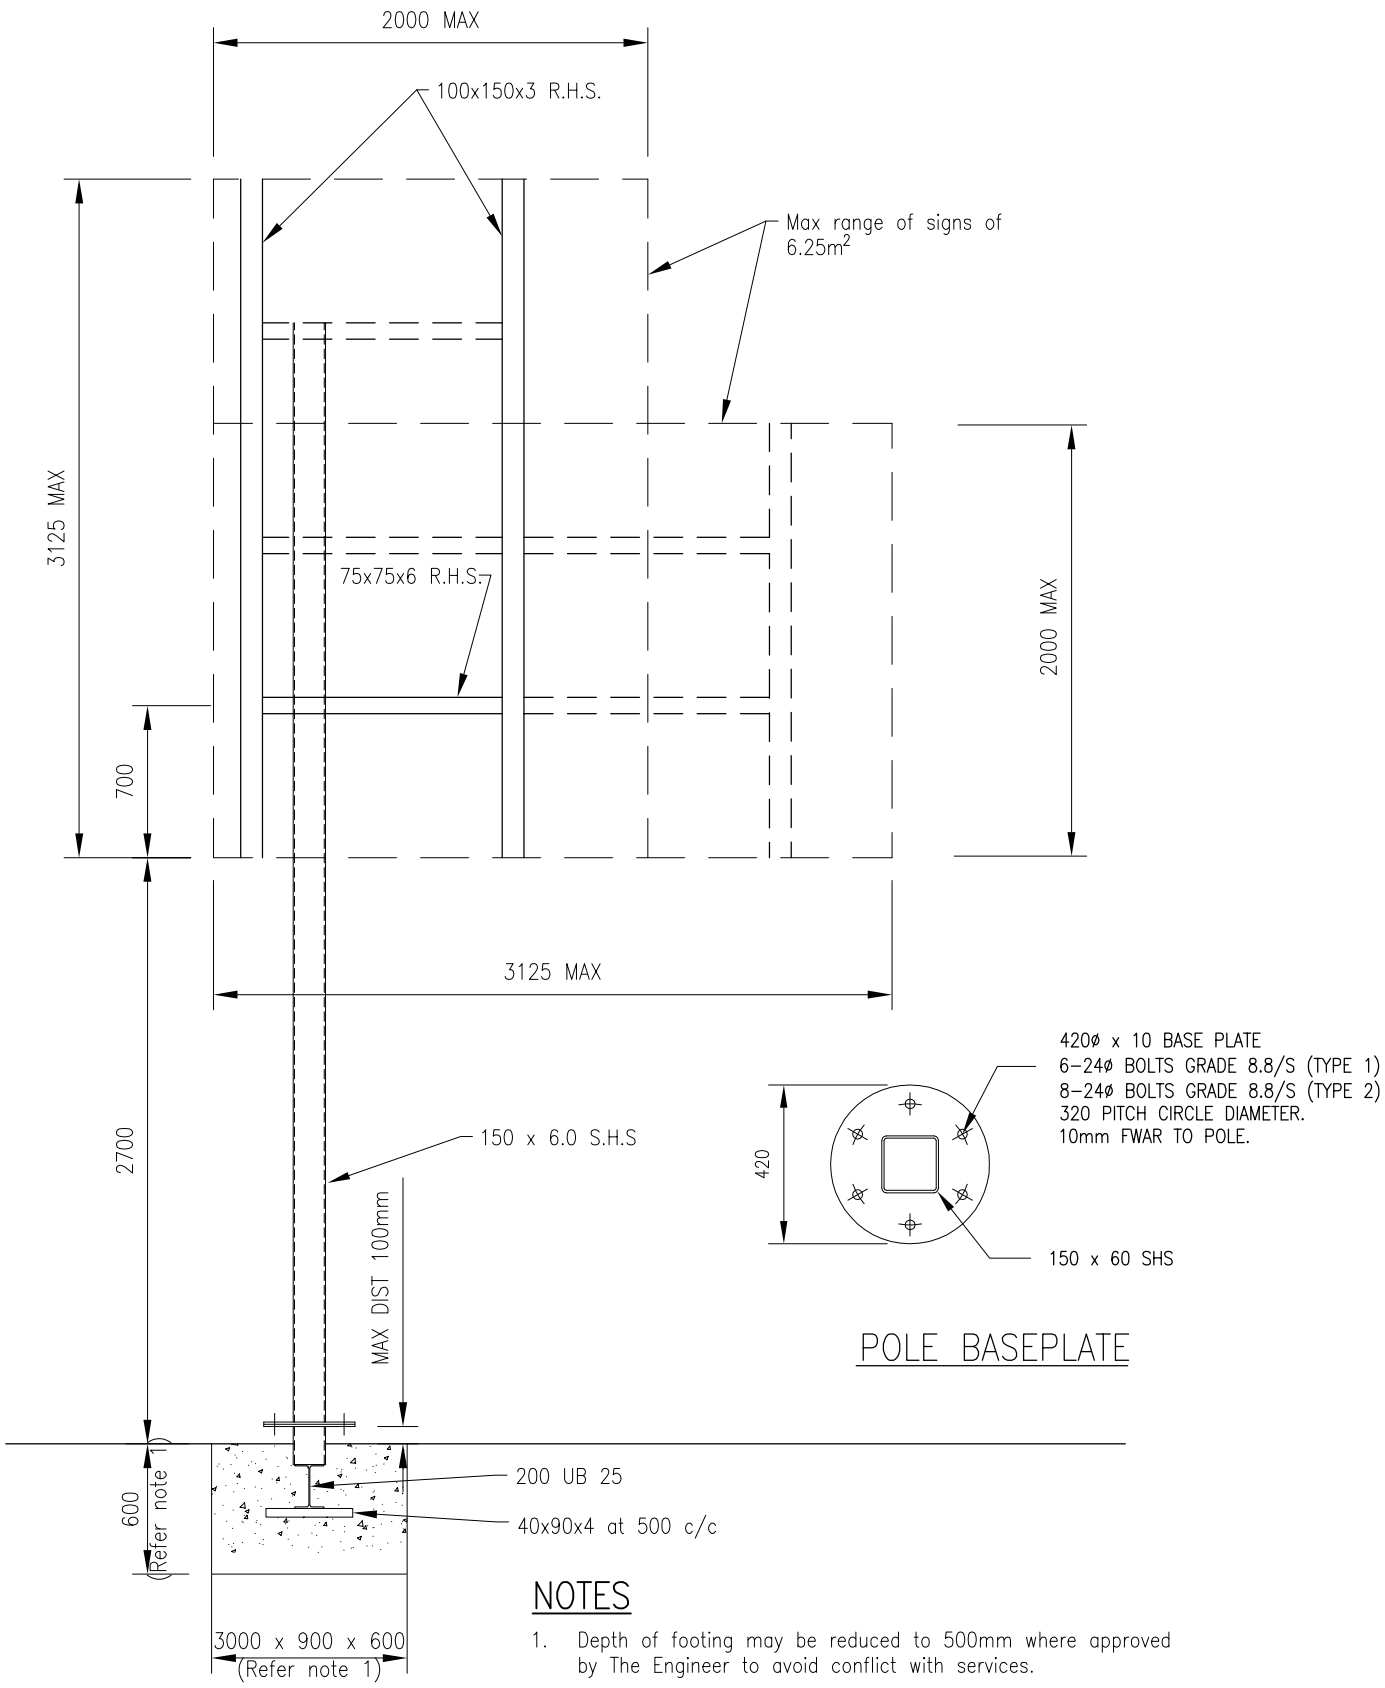

NOTES

1. Depth of footing may be reduced to 500mm where approved by The Engineer to avoid conflict with services.

PREPARED BY:

OPUS

AUCKLAND City Council

AUCKLAND *CITY*
Transport

ADVANCE DIRECTION SIGNS, TYPE 1

SCALE :	NTS
DRAWN :	GMW
ISSUE DATE :	11/2008
APPROVED :	
PLAN No.	ISSUE A
2008/1017	